FIGURE 3-1
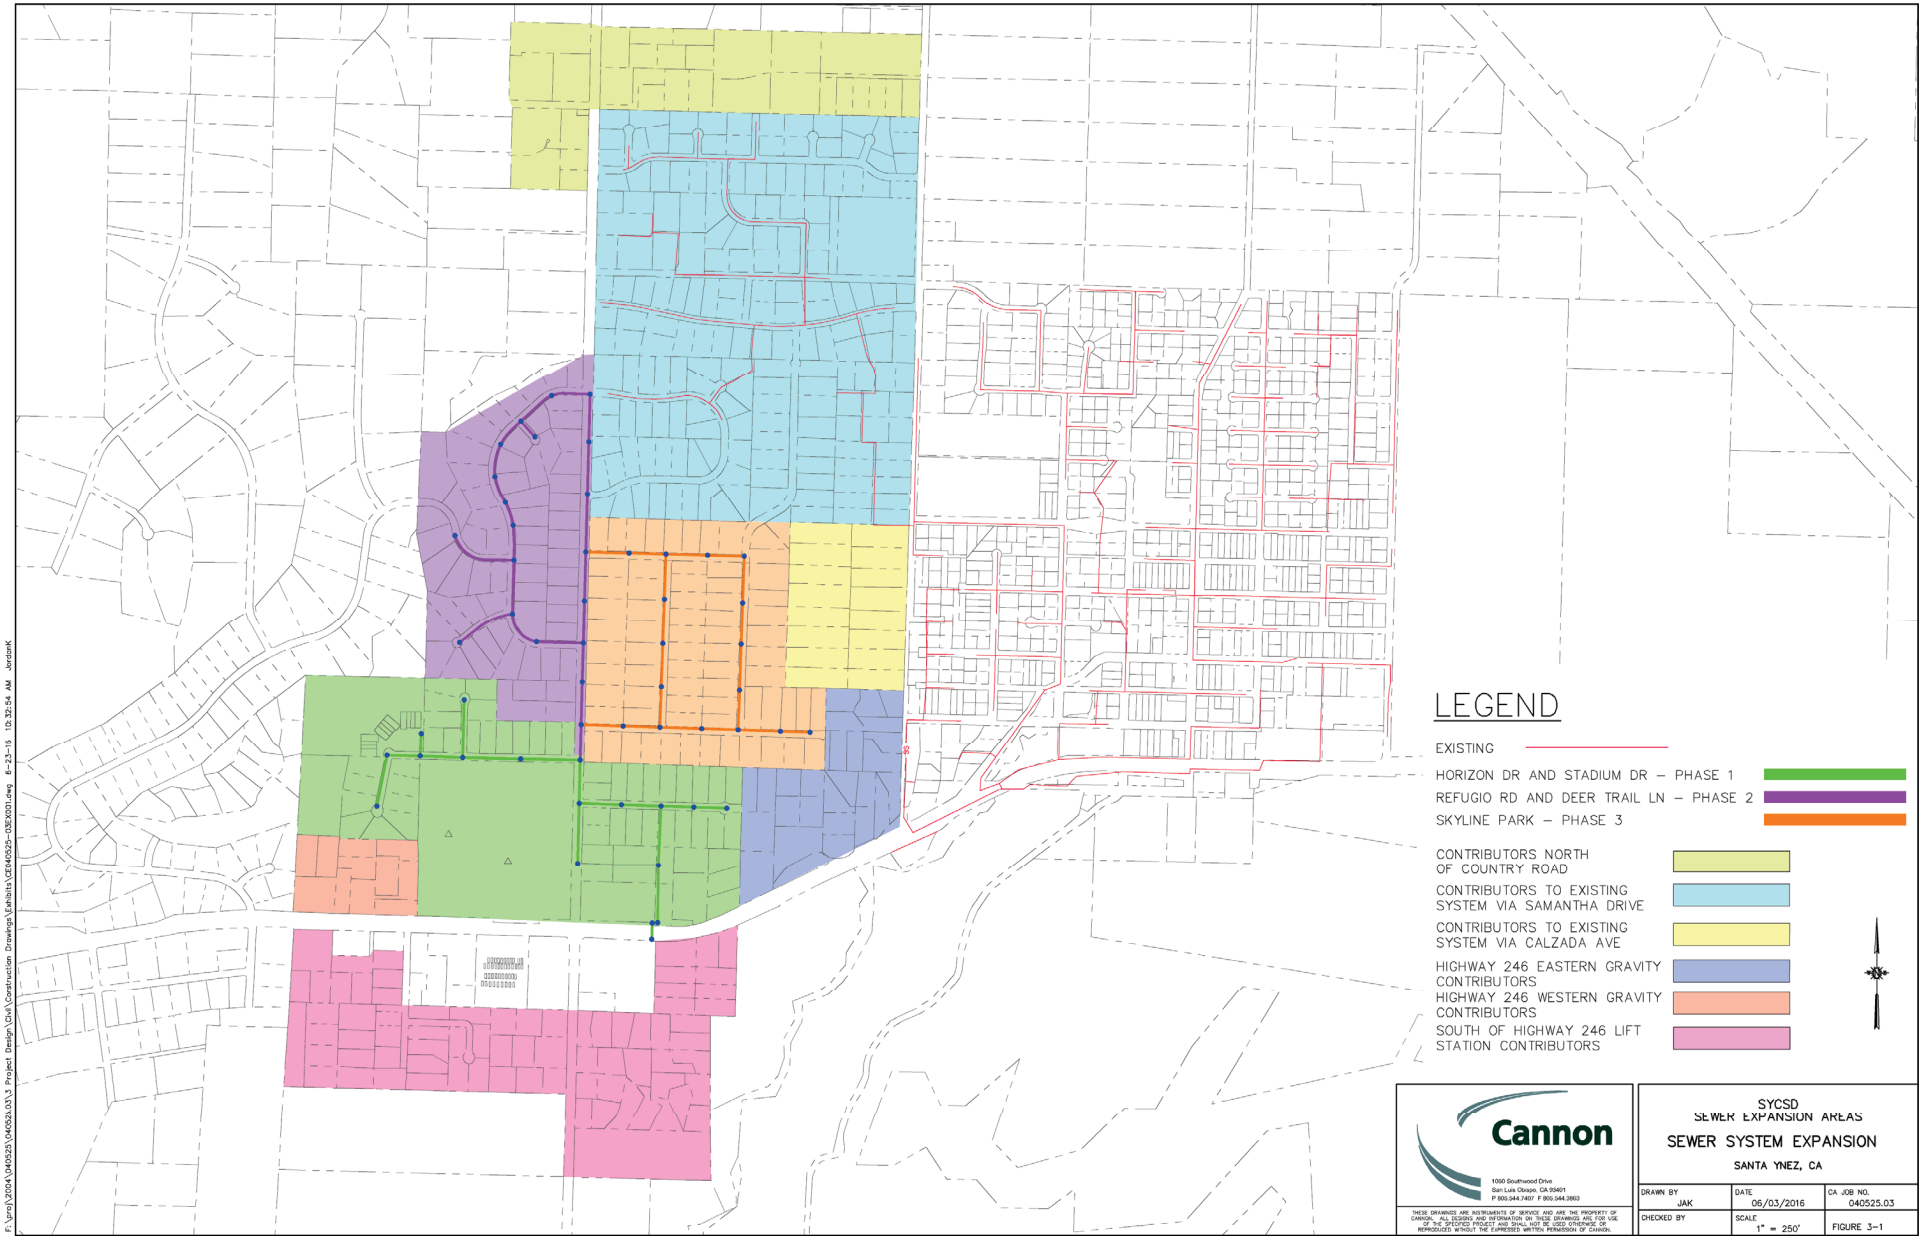
PHASES OF SEWER EXPANSION AREA